



ISSUES & REVISIONS

NO	DATE	DESCRIPTION
P01	06.12.2026	ISSUE FOR PERMIT
R01	08.28.2026	CITY COMMENTS
R02	09.14.2026	ISSUE FOR CONSTRUCTION
R03	09.28.2026	ISSUE FOR CONSTRUCTION - REV1

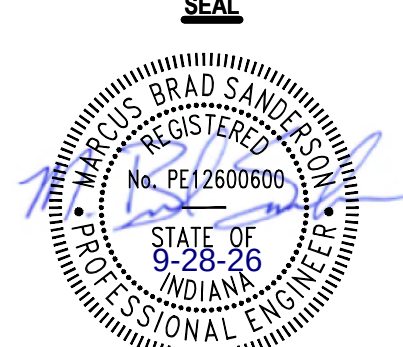


**OVERALL PAVING,
DRAINAGE, & GRADING
PLAN**

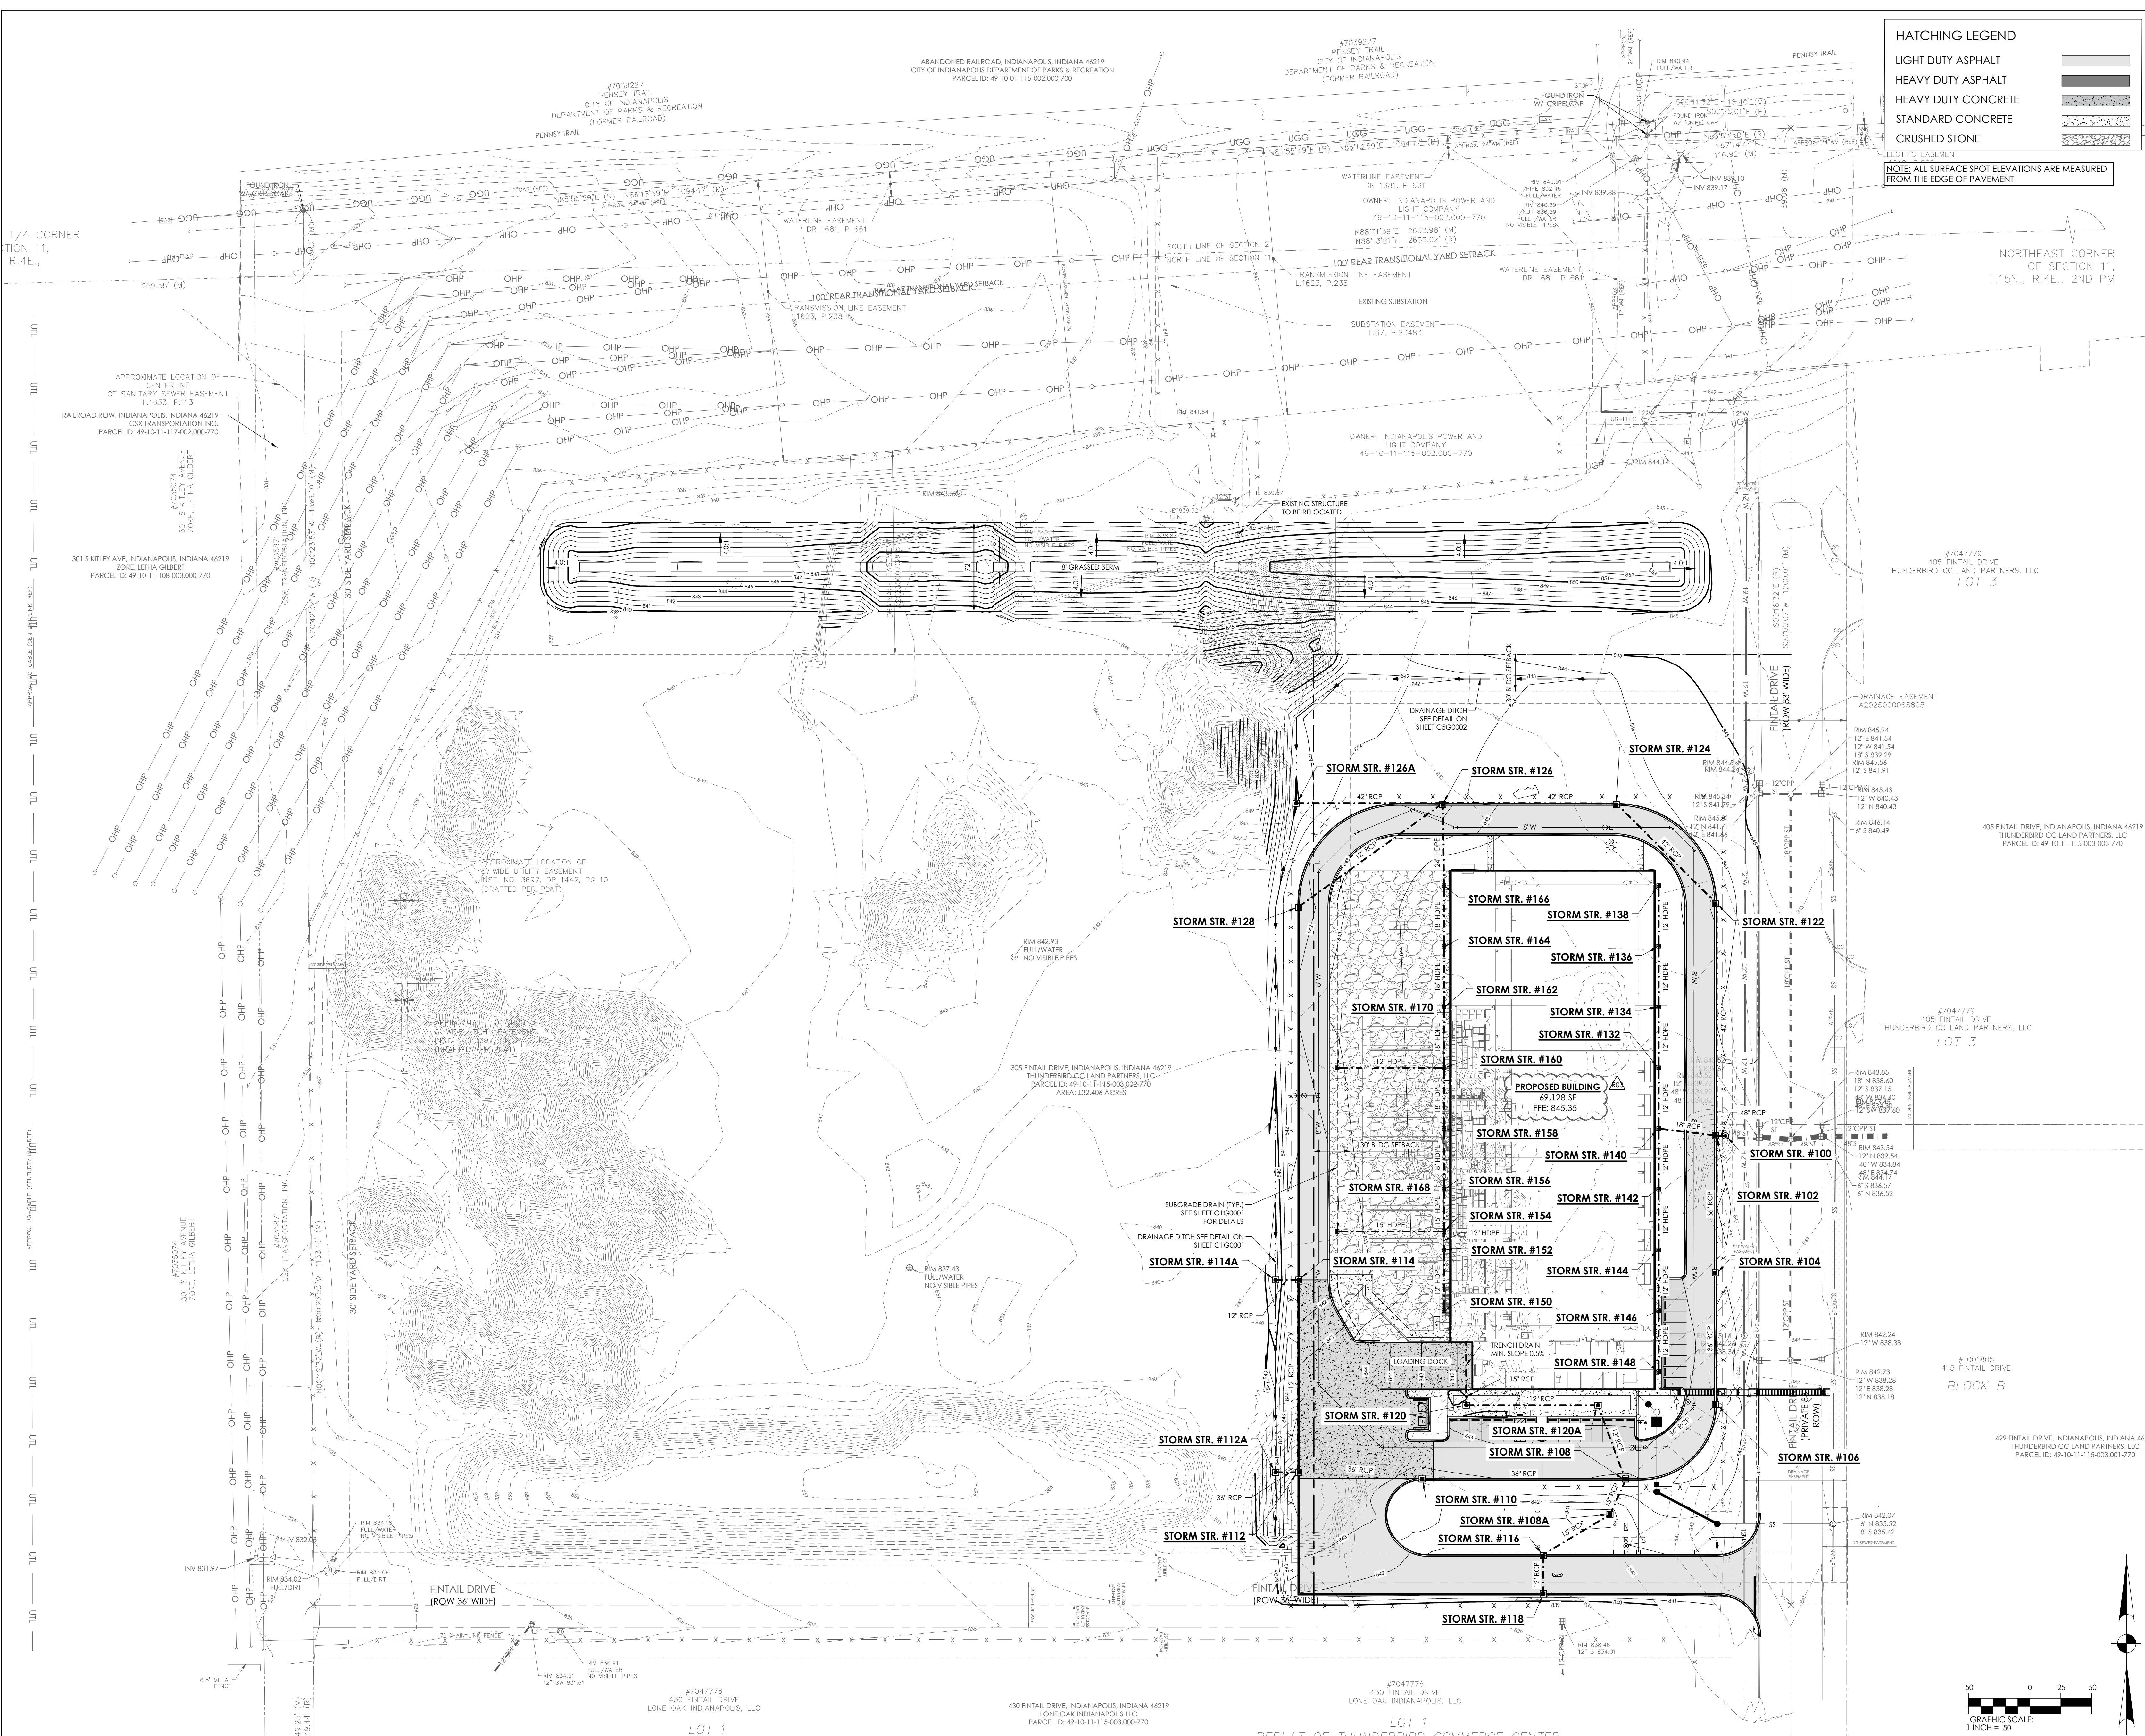

Structure Table	
Structure Name	Structure Details
100	RIM = 843.90 1 (58) INV IN = 834.98
102	RIM = 843.54 125 INV IN = 835.00 103 INV IN = 835.00 1 (55) INV IN = 838.47 1 (58) INV OUT = 835.00
104	RIM = 843.73 105 INV IN = 835.34 103 INV OUT = 835.34
106	RIM = 843.90 107 INV IN = 835.66 105 INV OUT = 835.66
108A	RIM = 840.31 115 (1) INV IN = 836.38 115 INV OUT = 836.38
108	RIM = 843.35 109 INV IN = 835.94 115 INV IN = 836.28 1 (65) INV IN = 836.21 107 INV OUT = 835.94
110	RIM = 843.21 111 INV IN = 836.44 109 INV OUT = 836.44
112A	RIM = 840.59 1 (60) INV OUT = 837.09
112	RIM = 843.77 1 (59) INV IN = 836.74 1 (60) INV IN = 837.04 111 INV OUT = 836.74
114A	RIM = 838.45 1 (50) INV OUT = 837.27
114	RIM = 841.49 1 (50) INV IN = 837.21 1 (59) INV OUT = 837.21
116	RIM = 841.50 117 INV IN = 836.60 115 (1) INV OUT = 836.60
118	RIM = 841.50 117 INV OUT = 836.71
120A	RIM = 844.76 119 INV IN = 836.42 1 (65) INV OUT = 836.42
120	RIM = 844.84 121 INV IN = 837.29 119 INV OUT = 836.74
122	RIM = 843.40 127 INV IN = 835.46 125 INV OUT = 835.46
124	RIM = 843.53 1 (56) INV IN = 835.76 127 INV OUT = 835.76
126A	RIM = 841.43 1 (49) INV OUT = 837.54
126	RIM = 842.30 131 INV IN = 836.11 149 INV IN = 836.47 1 (49) INV IN = 836.11 1 (56) INV OUT = 836.11
128	RIM = 842.24 131 INV OUT = 836.83
132	RIM = 844.86 137 INV IN = 840.12 135 INV OUT = 840.12
134	RIM = 844.88 139 INV IN = 840.29 137 INV OUT = 840.29
136	RIM = 844.85 141 INV IN = 840.46 139 INV OUT = 840.46
138	RIM = 844.82 141 INV OUT = 840.63
140	RIM = 844.84 145 INV IN = 840.01 135 INV IN = 839.42 1 (55) INV OUT = 839.42


Structure Table	
Structure Name	Structure Details
142	RIM = 844.89 147 INV IN = 840.26 145 INV OUT = 840.26
144	RIM = 844.89 149 INV IN = 840.43 147 INV OUT = 840.43
146	RIM = 844.89 151 INV IN = 840.60 149 INV OUT = 840.60
148	RIM = 844.89 151 INV OUT = 840.77
150	RIM = 844.86 153 INV OUT = 837.90
152	RIM = 844.80 153 INV IN = 837.75 155 INV OUT = 837.75
154	RIM = 844.80 155 INV IN = 837.71 171 INV IN = 837.71 157 INV OUT = 837.71
156	RIM = 844.81 157 INV IN = 837.60 159 INV OUT = 837.60
158	RIM = 844.81 159 INV IN = 837.46 161 INV OUT = 837.46
160	RIM = 844.82 161 INV IN = 837.31 173 INV IN = 838.49 163 INV OUT = 837.31
162	RIM = 844.83 163 INV IN = 837.16 165 INV OUT = 837.16
164	RIM = 844.83 165 INV IN = 837.02 167 INV OUT = 837.02
166	RIM = 844.82 167 INV IN = 836.87 169 INV OUT = 836.87
168	RIM = 841.65 171 INV OUT = 837.97
170	RIM = 842.25 173 INV OUT = 838.79
172	RIM = 839.67 123 INV IN = 837.55
174	RIM = 839.48 123 INV IN = 837.36 121 INV OUT = 837.36

Pipe Table			
Pipe Name	Size	Length	Slope
1 (65)	12"	65'	0.32%
1 (60)	36"	18'	0.30%
1 (59)	12"	156'	0.30%
1 (58)	48"	7'	0.30%
1 (56)	42"	141'	0.24%
1 (55)	18"	47'	0.20%
1 (50)	12"	18'	0.30%
1 (49)	42"	119'	1.20%
103	36"	112'	0.30%
105	36"	107'	0.30%
107	36"	96'	0.30%
109	36"	165'	0.30%
111	36"	101'	0.30%
115 (1)	15"	63'	0.35%
115	15"	31'	0.32%
117	12"	33'	0.35%
119	12"	107'	0.30%
121	15"	14'	0.50%
123	18"	38'	0.50%
125	42"	188'	0.25%
127	42"	115'	0.26%
131	12"	145'	0.50%
135	12"	49'	1.41%
137	12"	49'	0.34%
139	12"	49'	0.34%
141	12"	49'	0.34%
145	12"	49'	0.50%
147	12"	49'	0.35%
149	12"	49'	0.35%
151	12"	49'	0.35%
153	12"	49'	0.30%
155	12"	15'	0.30%
157	15"	34'	0.30%
159	18"	49'	0.30%
161	18"	49'	0.30%
163	18"	49'	0.30%
165	18"	49'	0.30%
167	18"	49'	0.30%
169	24"	67'	0.30%
171	15"	87'	0.30%
173	12"	87'	0.35%

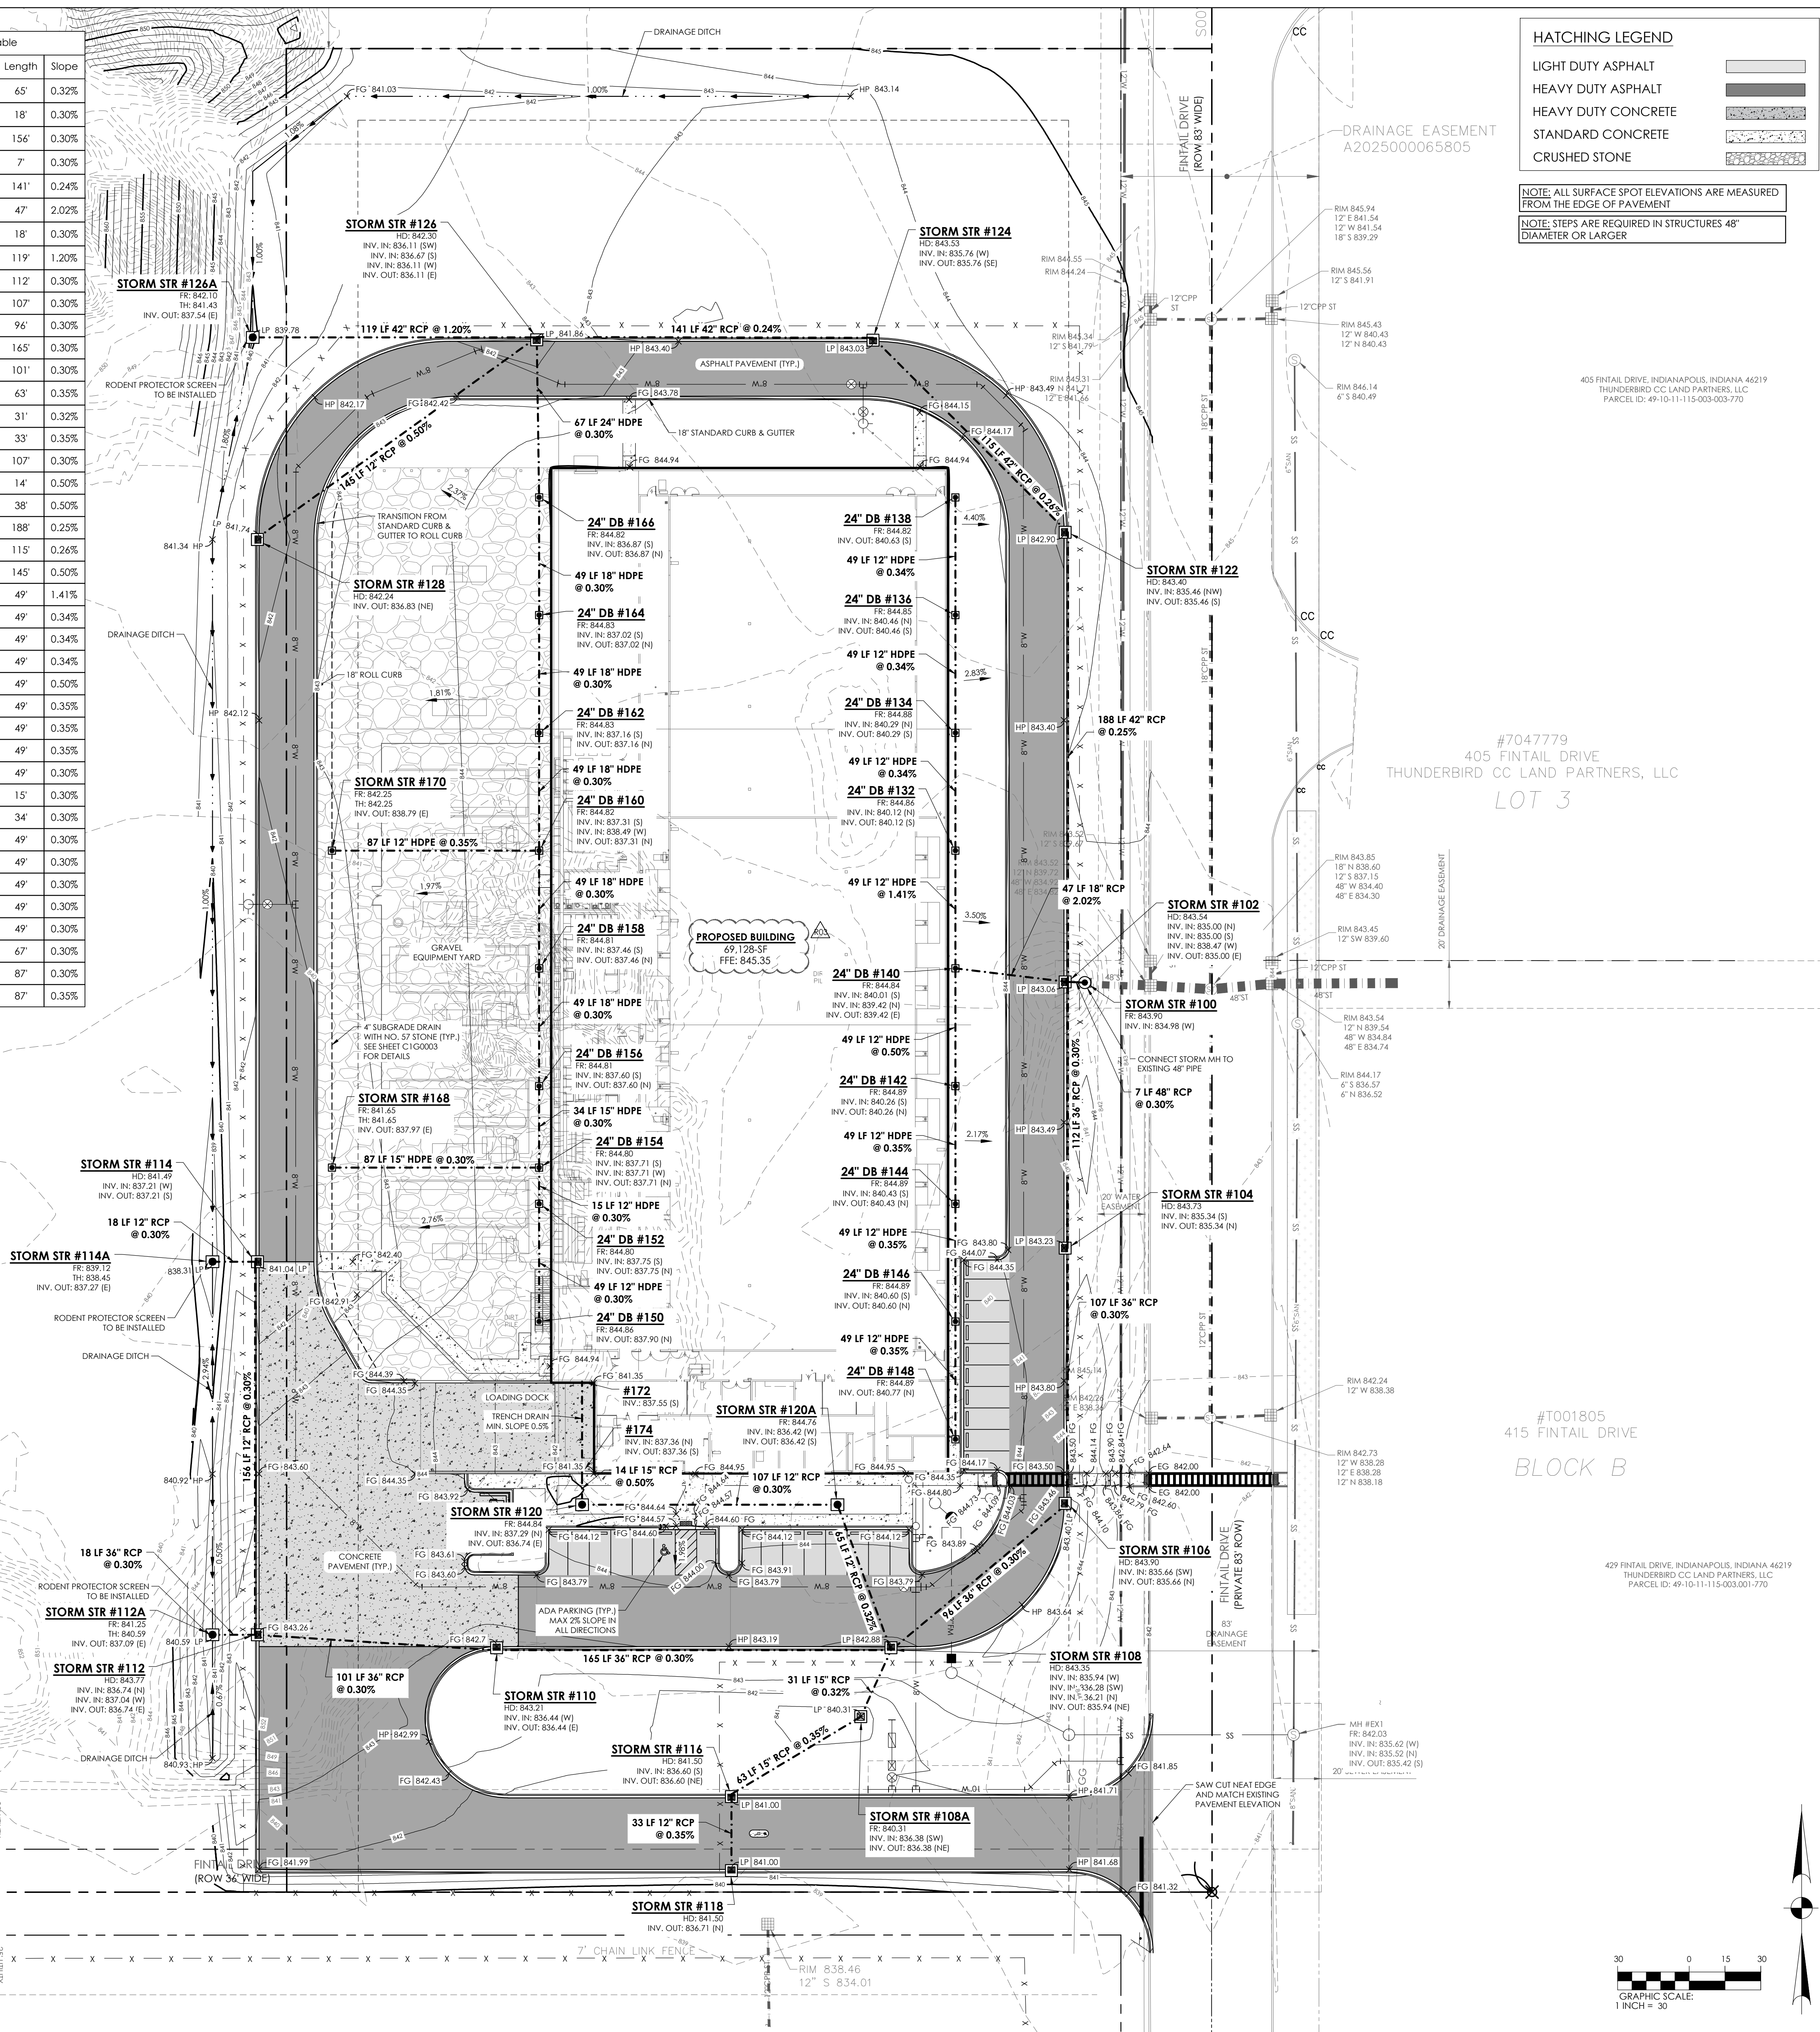


ISSUES & REVISIONS


NO	DATE	DESCRIPTION
P01	06.12.2026	ISSUE FOR PERMIT
R01	08.28.2026	CITY COMMENTS
R02	09.14.2026	ISSUE FOR CONSTRUCTION
R03	09.28.2026	ISSUE FOR CONSTRUCTION - REV1

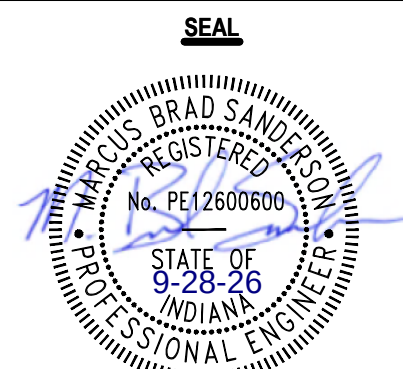


STORM SEWER PROFILES

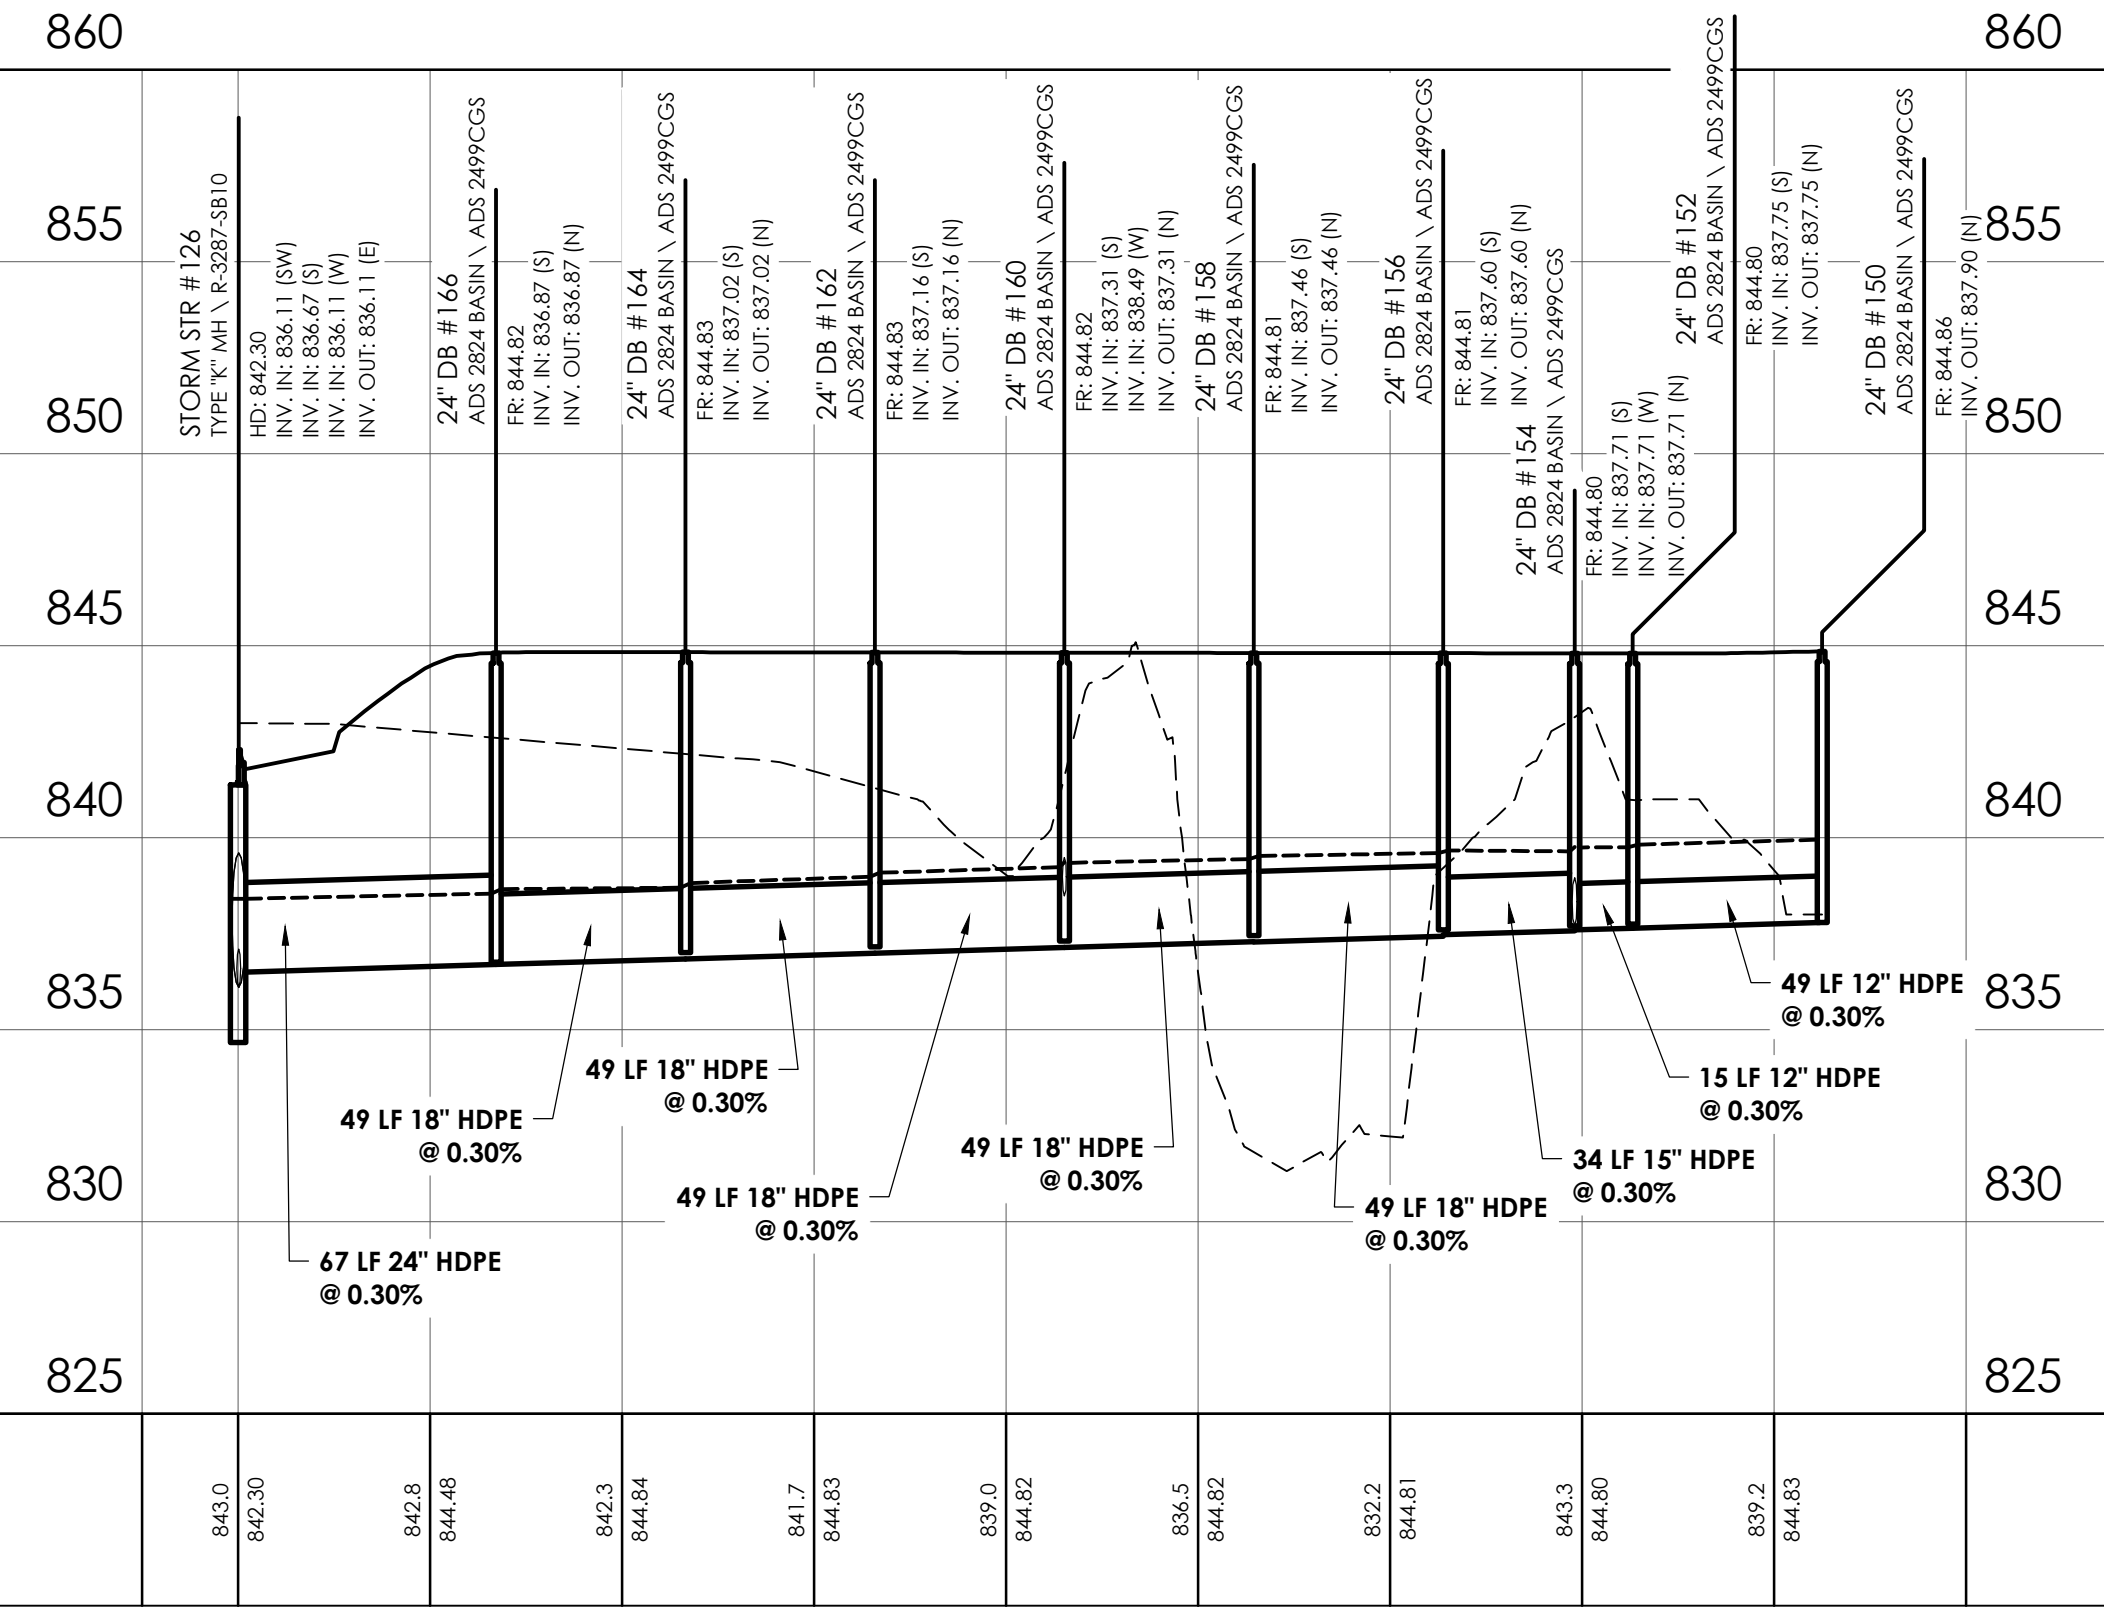


Drainage Run 126-150
STATIONS: 0+25 - 4+50
SCALE: HORZ.: 1" = 50'
VERT.: 1" = 5'

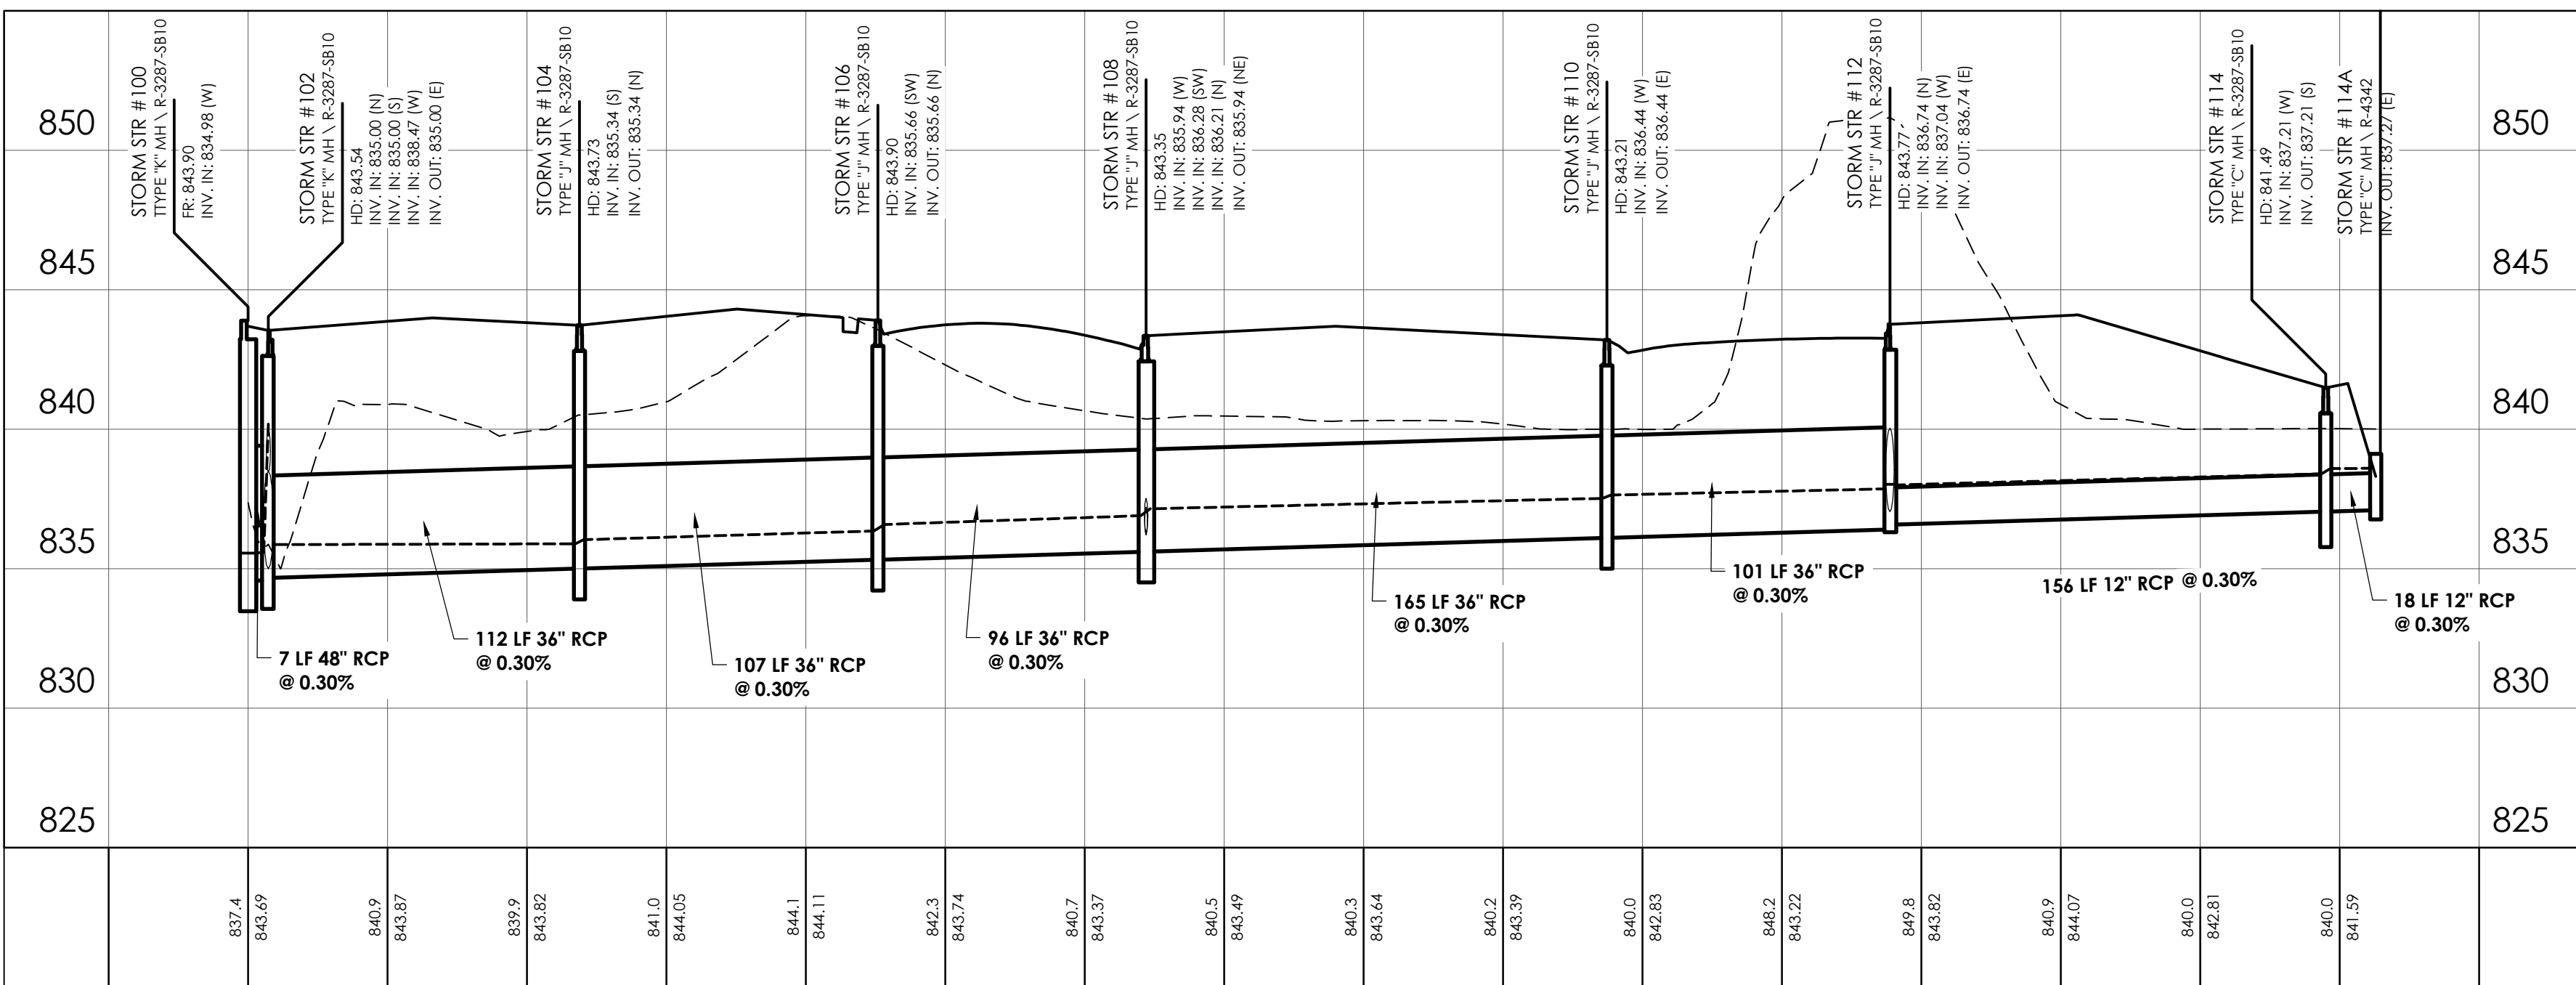


Drainage Run 100-114A
STATIONS: 0+50 - 8+00
SCALE: HORZ.: 1" = 50'
VERT.: 1" = 5'

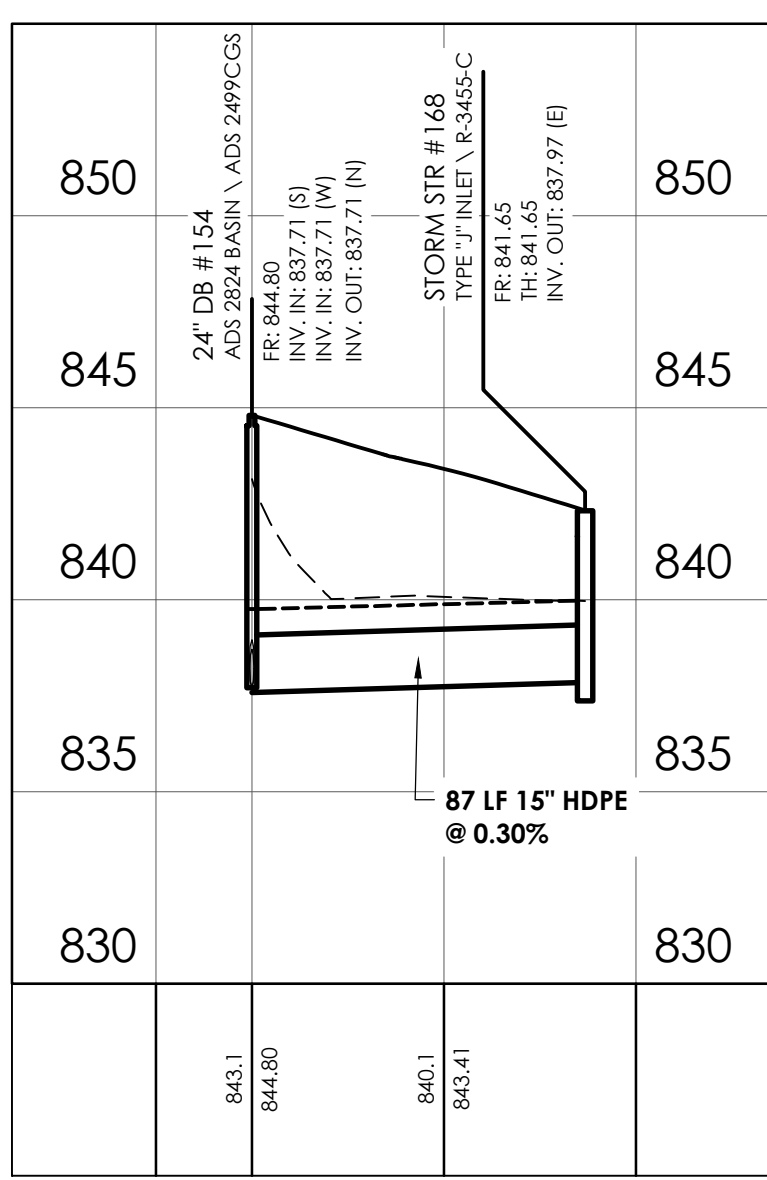


Drainage Run 154-168
STATIONS: 0+25 - 1+00
SCALE: HORZ.: 1" = 50'
VERT.: 1" = 5'

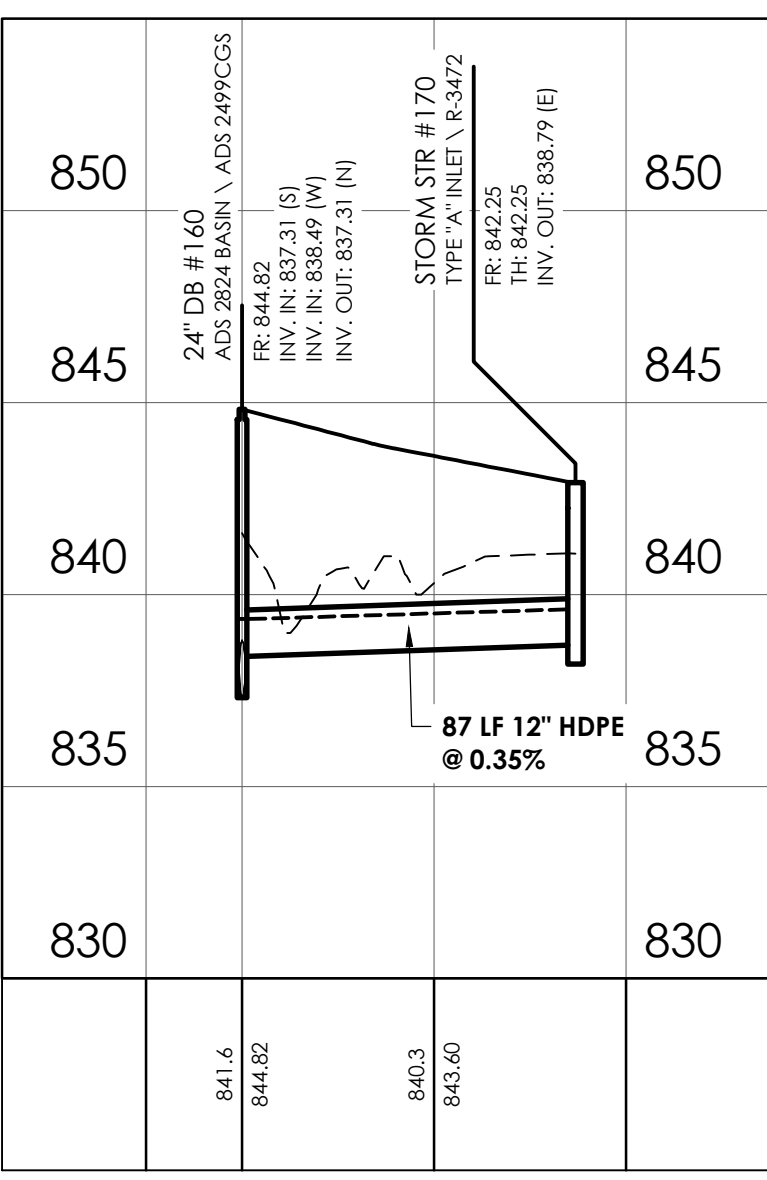


Drainage Run 160-170
STATIONS: 0+25 - 1+00
SCALE: HORZ.: 1" = 50'
VERT.: 1" = 5'

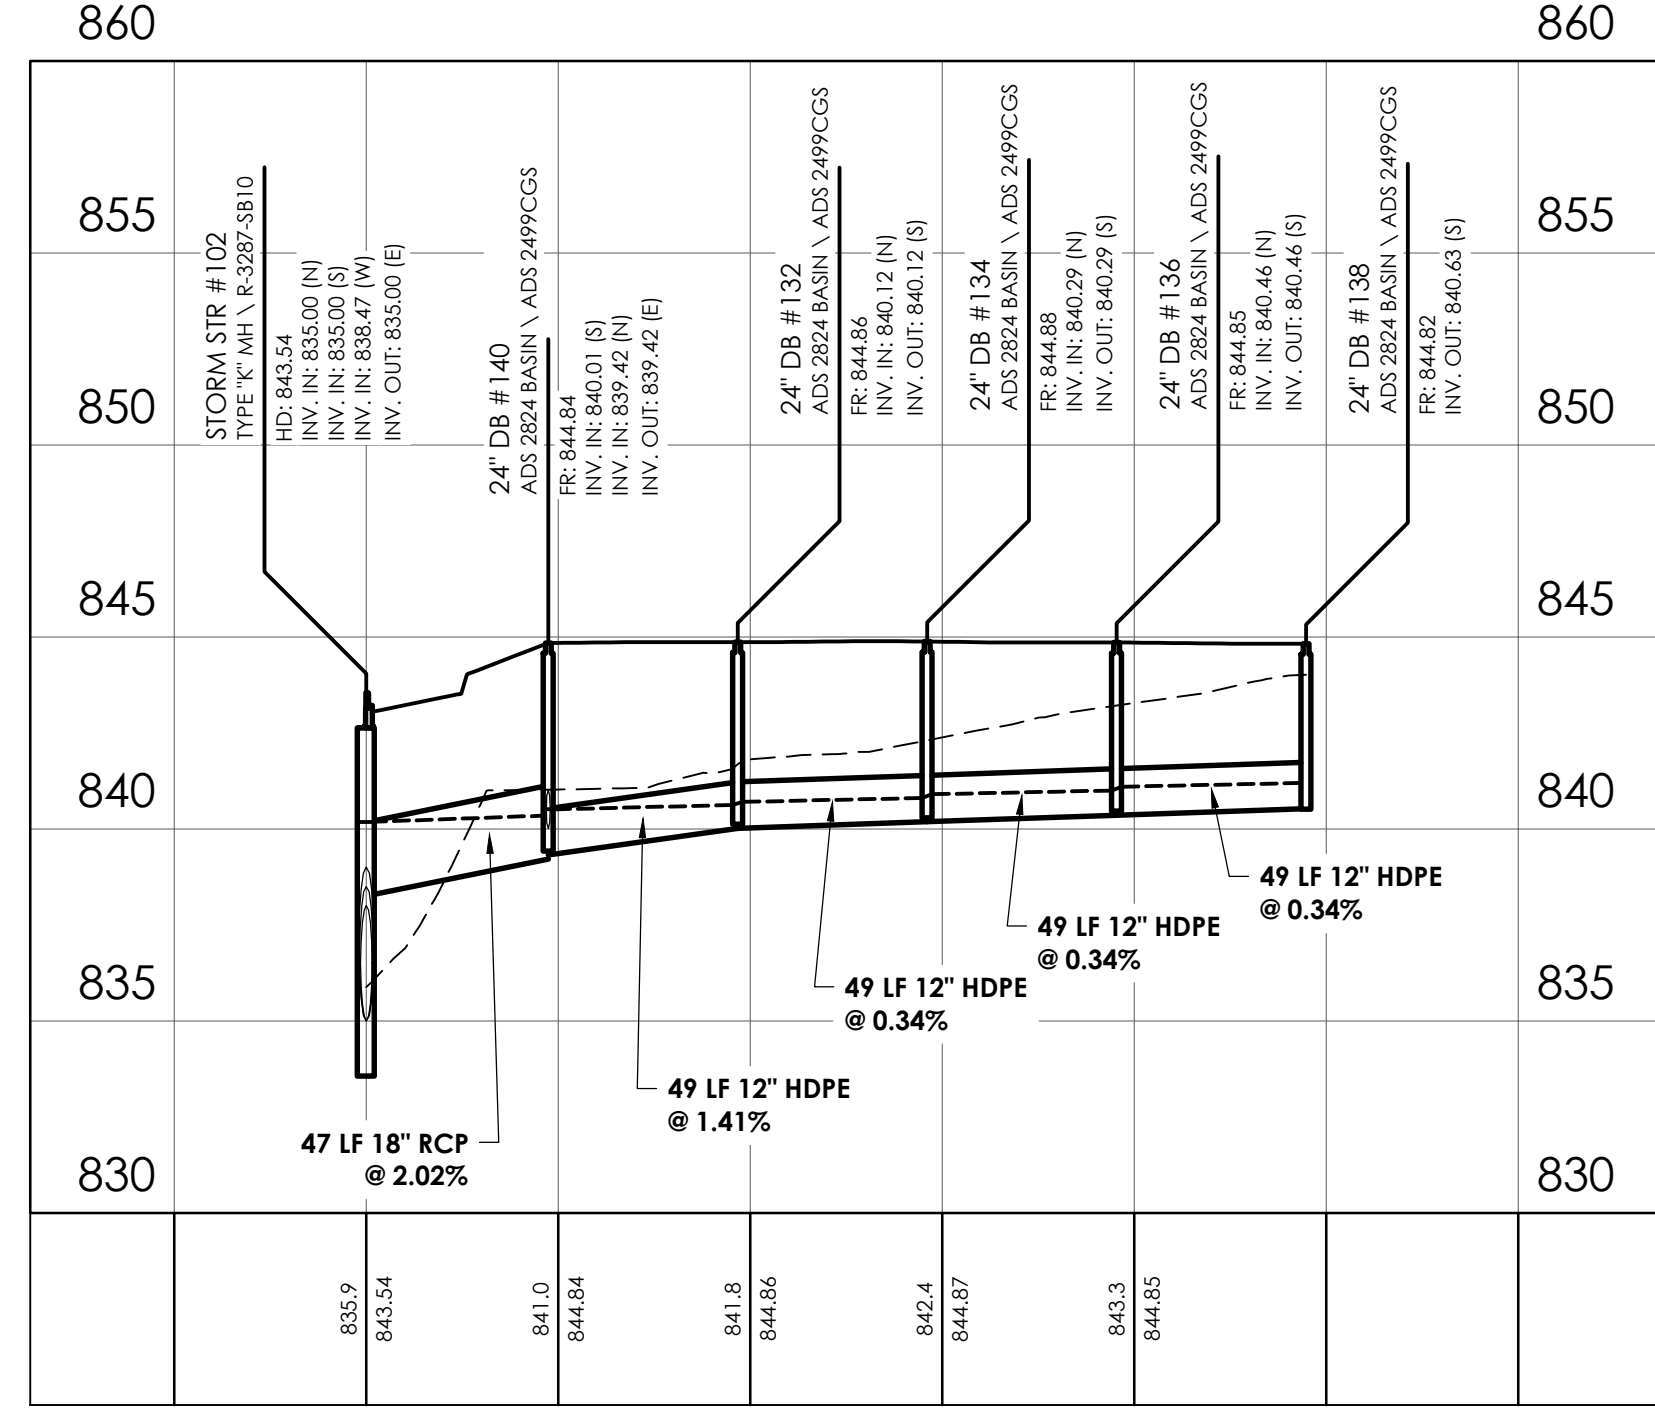


Drainage Run 102-138
STATIONS: 0+50 - 3+00
SCALE: HORZ.: 1" = 50'
VERT.: 1" = 5'

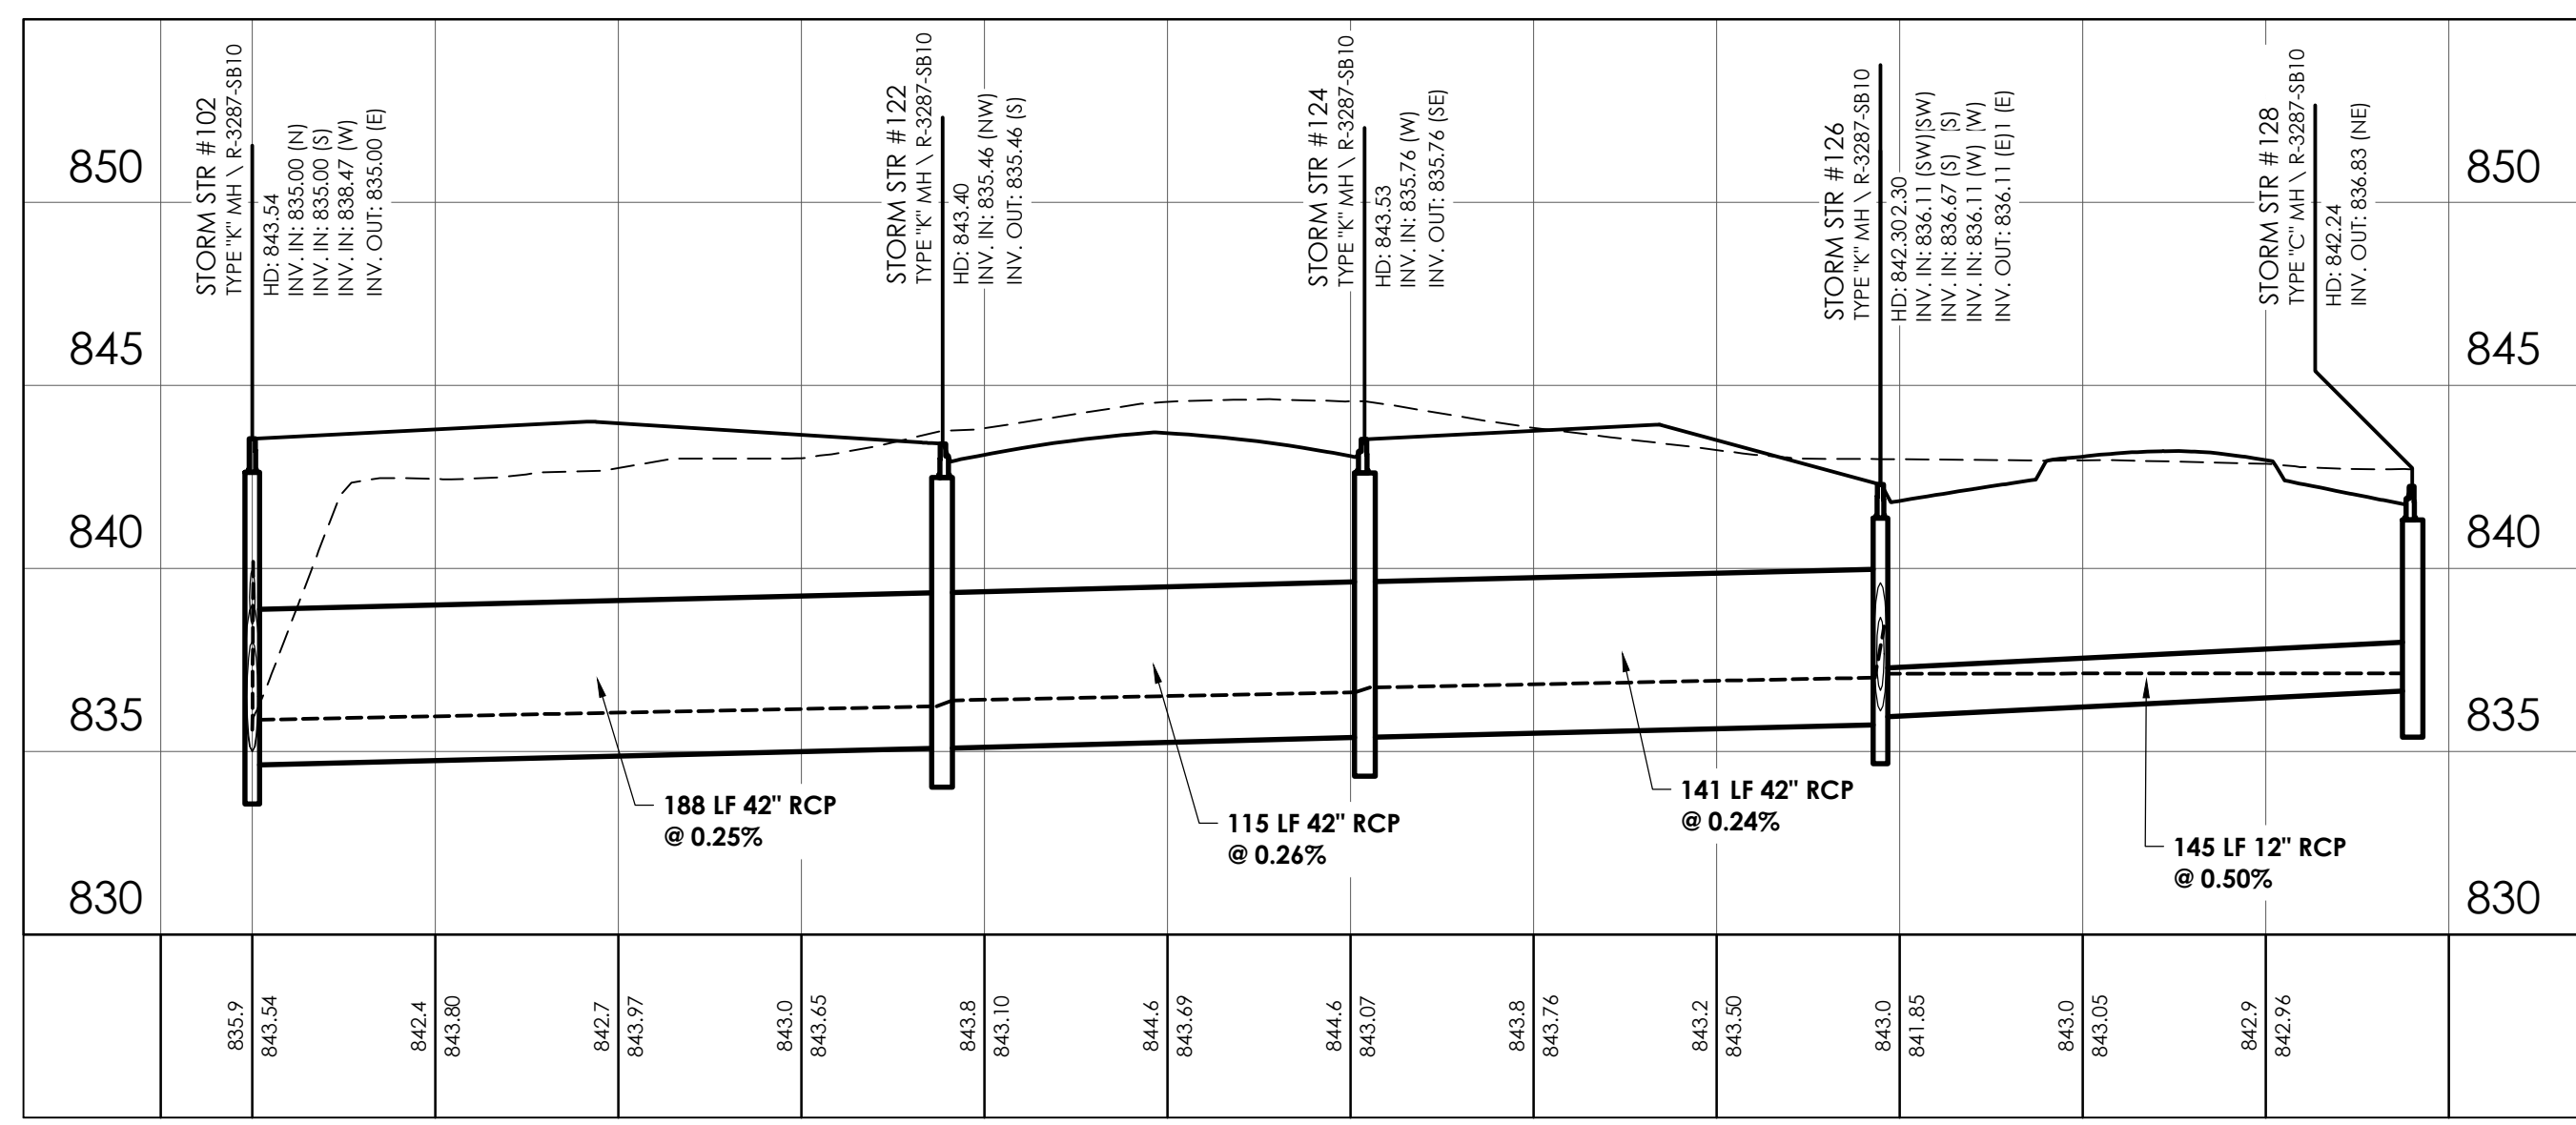


Drainage Run 102-128
STATIONS: 0+25 - 6+00
SCALE: HORZ.: 1" = 50'
VERT.: 1" = 5'

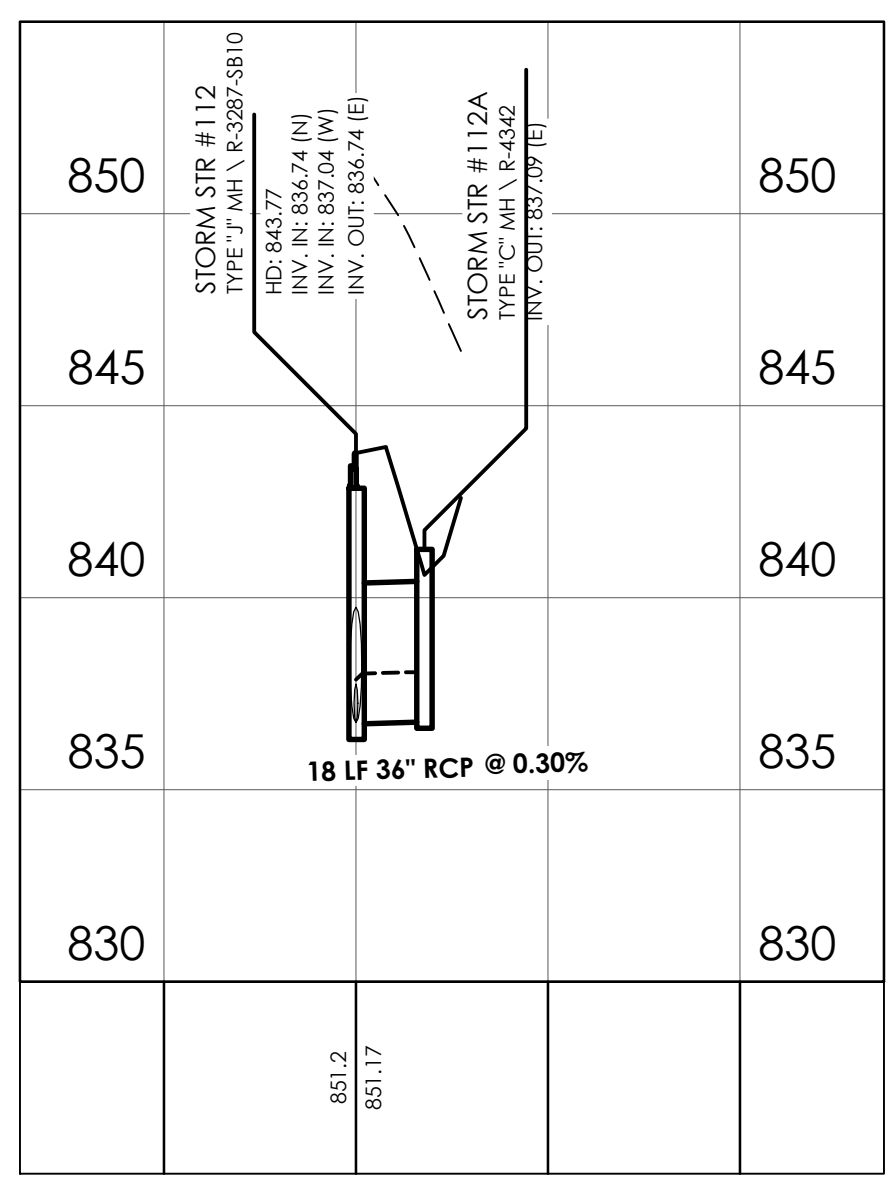


Drainage Run 112-112A
STATIONS: 0+50 - 1+00
SCALE: HORZ.: 1" = 50'
VERT.: 1" = 5'

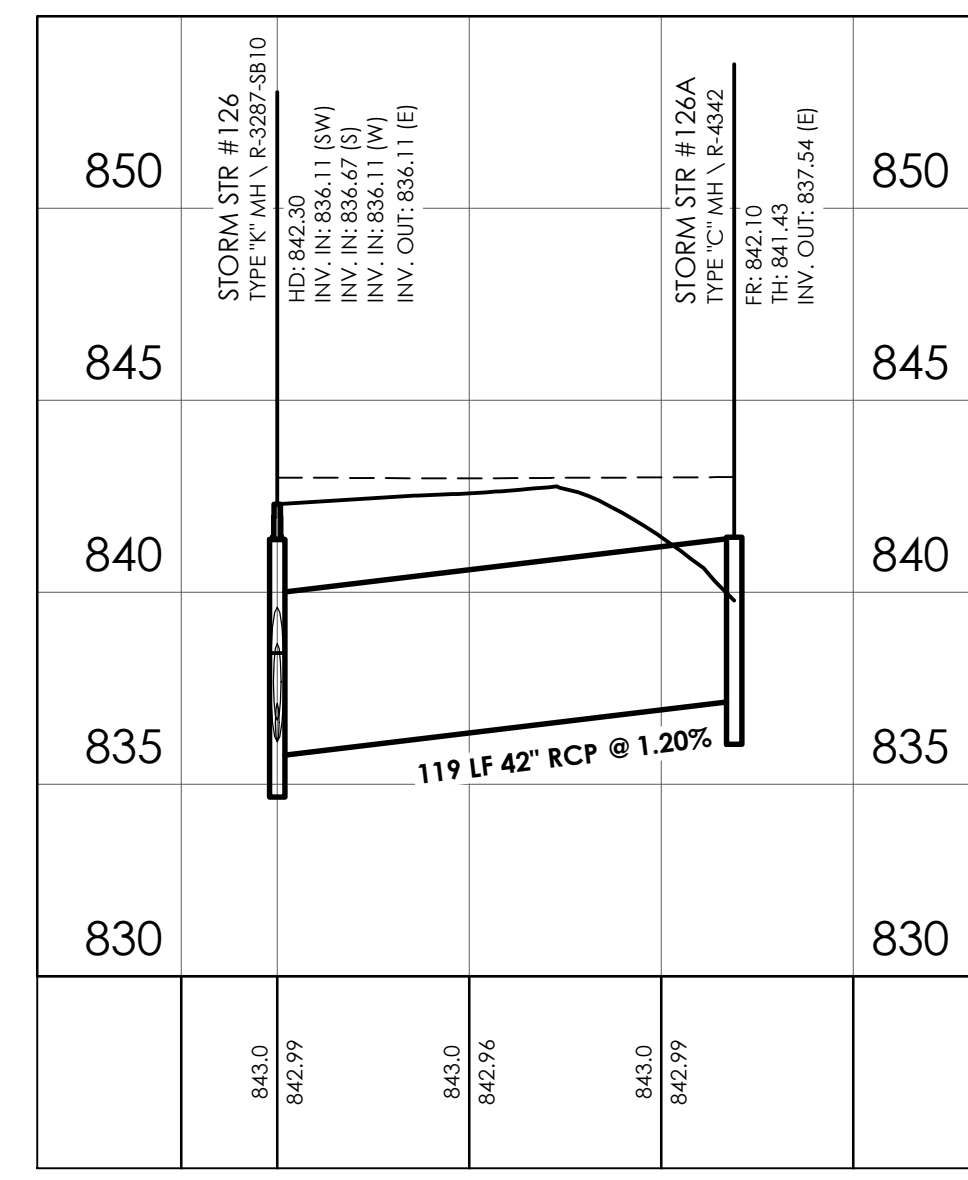


Drainage Run 126-126A
STATIONS: 0+25 - 1+50
SCALE: HORZ.: 1" = 50'
VERT.: 1" = 5'

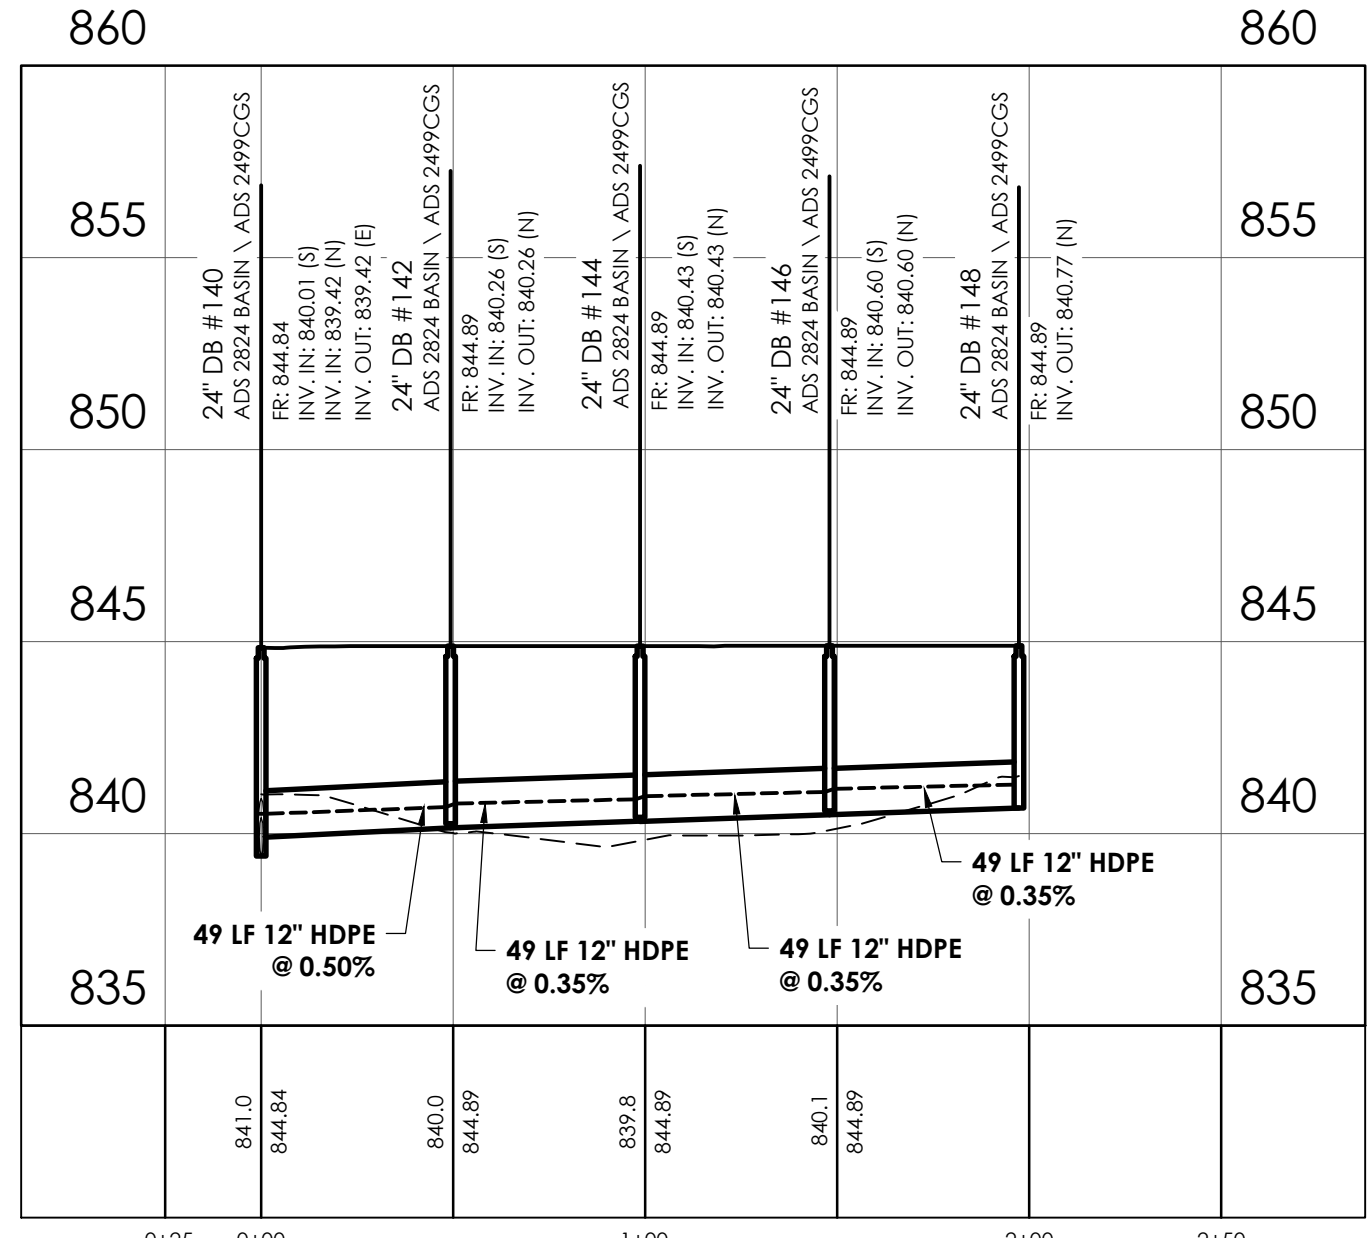

Drainage Run 140-148
STATIONS: 0+25 - 2+50
SCALE: HORZ.: 1" = 50'
VERT.: 1" = 5'

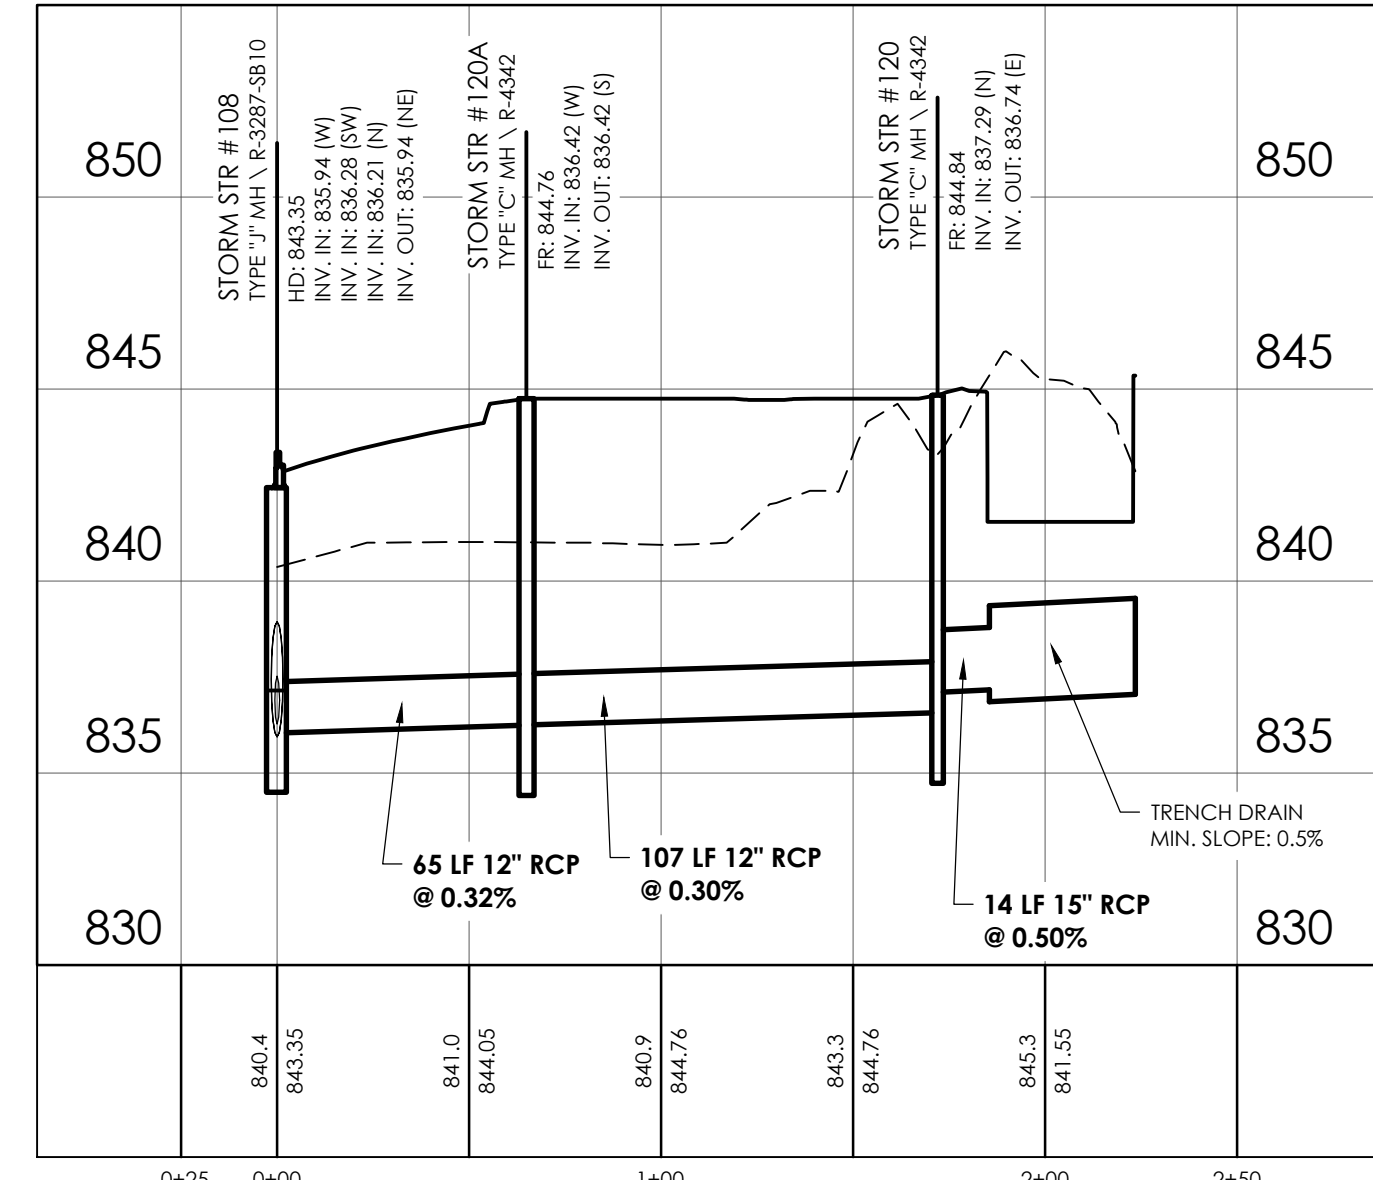

Drainage Run 108-120
STATIONS: 0+25 - 2+00
SCALE: HORZ.: 1" = 50'
VERT.: 1" = 5'

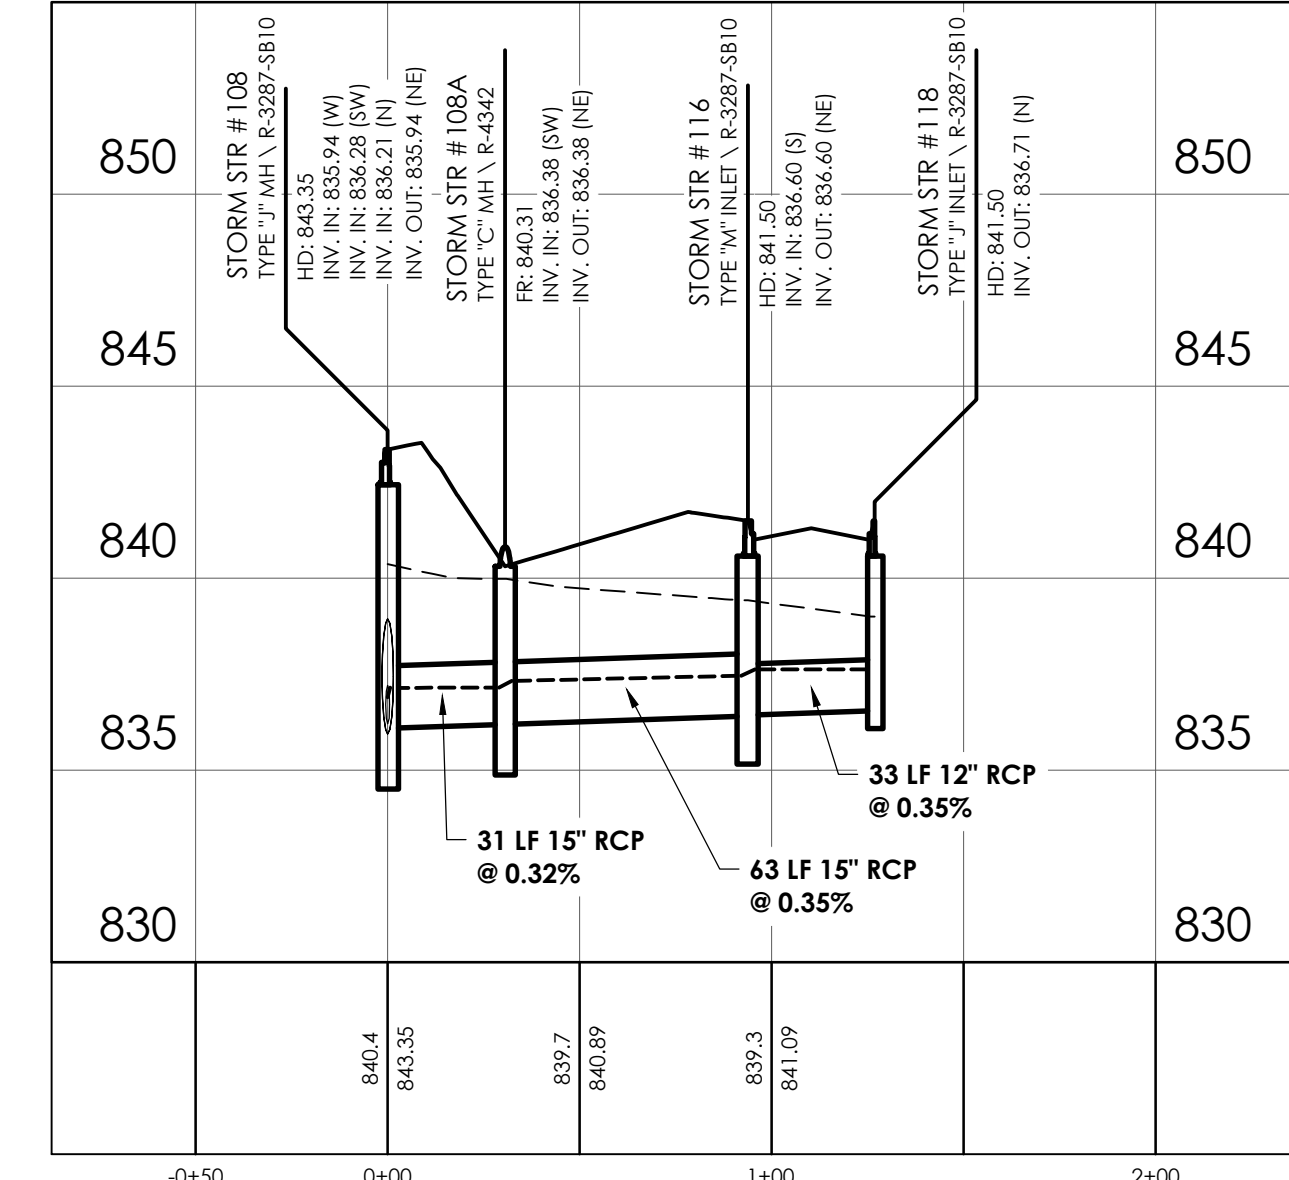

Drainage Run 108-118
STATIONS: 0+50 - 2+00
SCALE: HORZ.: 1" = 50'
VERT.: 1" = 5'

LEGEND

—	PROPOSED GRADE
- - -	EXISTING GRADE
- - - - -	25-YR HGL